






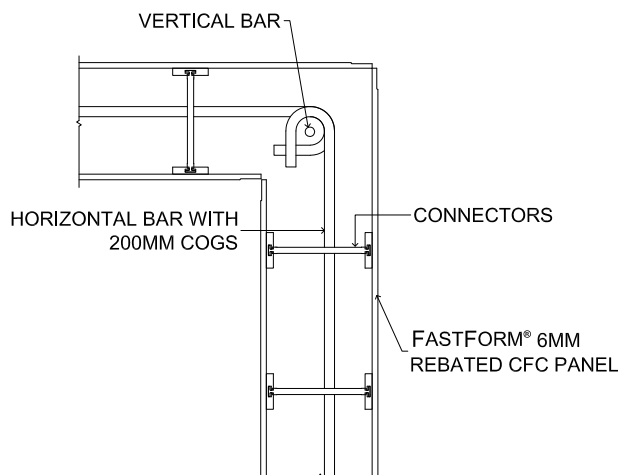


**FASTFORM® TYPICAL
CORNER DETAIL**

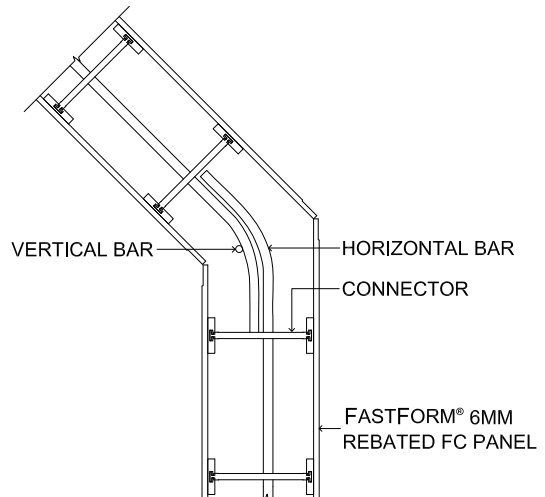

**FASTFORM® TYPICAL
SQUINT DETAIL**

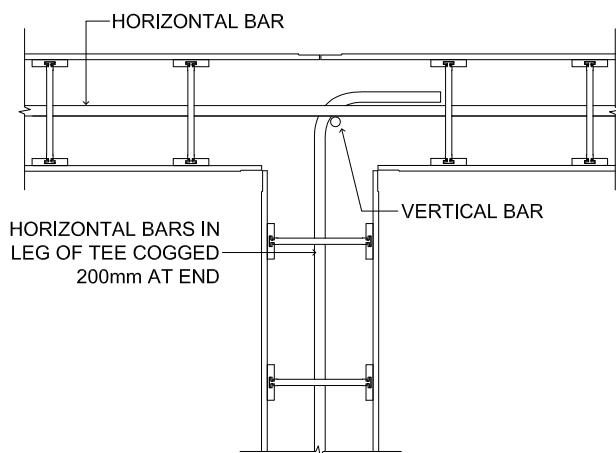

**FASTFORM® TYPICAL TEE
JUNCTION**

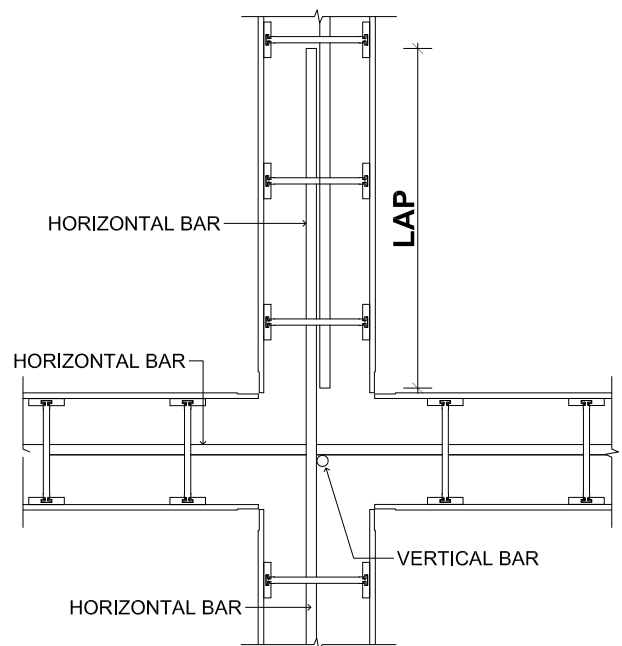


**FASTFORM® TYPICAL
CROSS JUNCTION**


NOTE: DETAILS ARE FOR GUIDANCE ONLY AND DO NOT REPLACE THE SERVICES OF A PROFESSIONAL CONSULTANT ON SPECIFIC PROJECTS.

This document contains confidential information of Formcraft Pty Ltd. This document is disclosed to (recipient), subject to the terms of a Confidentiality Deed. Unauthorized use or disclosure by any person may result in liability. This document is Copyright and may not be reproduced.


B A	15.01.18	ISSUED FOR INFORMATION	RK BC INIT.	 <div>FORMCRAFT <i>Leading Sustainable Construction</i></div>	FORMCRAFT PTY LTD 27 Amherst Street, Fremantle WA 6160 Ph: (08) 9353 4161 Email: Info@formcraft.com.au www.formcraft.com.au	DRAWN	BC	FASTFORM TT WALL		
	06.08.13	ISSUED FOR INFORMATION				CHECKED	MS	JUNCTION DETAILS		
	ISSUE	DATE				SUBJECT	SCALE	NA	DRAWING NO. FP-TT 02.0	ISSUE B

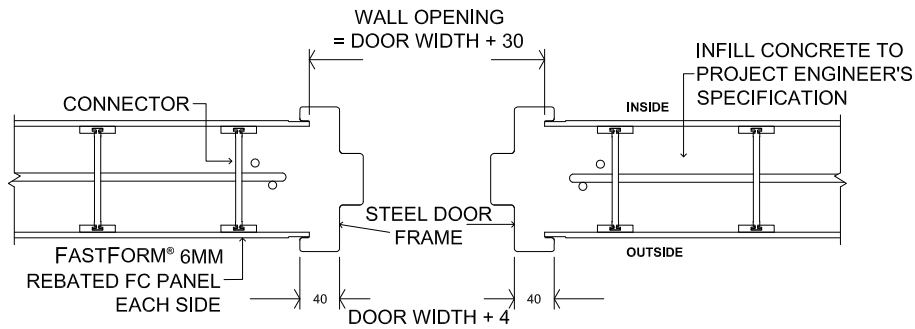


**FASTFORM® EXTERNAL FIT
FIRE DOOR SUBFRAME**

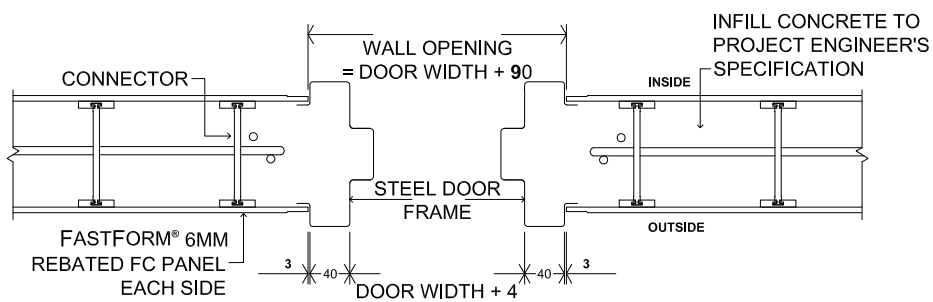

**FASTFORM® INTERNAL FIT
FIRE DOOR SUBFRAME**

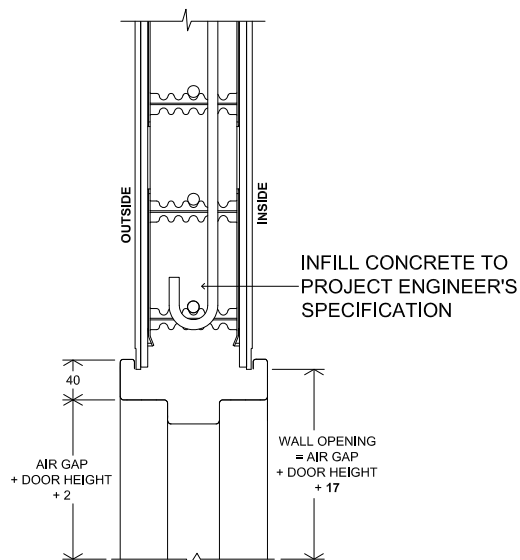

**FASTFORM® EXTERNAL FIT
FIRE DOOR SUBFRAME**

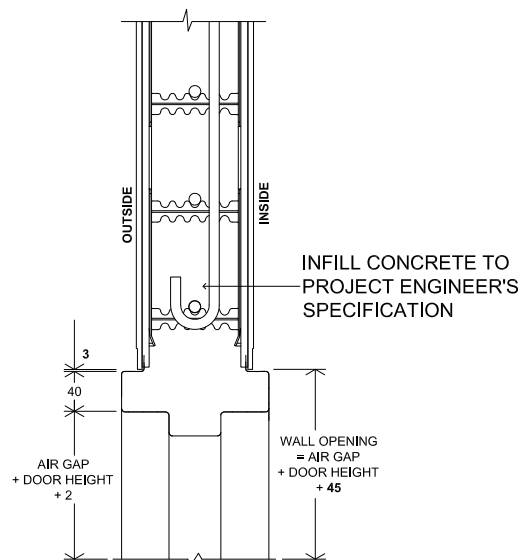

**FASTFORM® INTERNAL FIT
FIRE DOOR SUBFRAME**

NOTE: DETAILS ARE FOR GUIDANCE ONLY AND DO NOT REPLACE THE SERVICES OF A PROFESSIONAL CONSULTANT ON SPECIFIC PROJECTS.


This document contains confidential information of Formcraft Pty Ltd. This document is disclosed to (recipient), subject to the terms of a Confidentiality Deed. Unauthorized use or disclosure by any person may result in liability. This document is Copyright and may not be reproduced.

B	15.01.18	ISSUED FOR INFORMATION	RK
A	06.08.13	ISSUED FOR INFORMATION	BC
ISSUE	DATE	SUBJECT	INIT.




FORMCRAFT PTY LTD
27 Amherst Street, Fremantle WA 6160
Ph: (08) 9353 4161
Email: Info@formcraft.com.au
www.formcraft.com.au

DRAWN	BC	FASTFORM TT WALL DOOR	ISSUE
CHECKED	MS		
SCALE	NA		
DATE	06-08-13		
DRAWING NO.		FP-TT 03.0	B

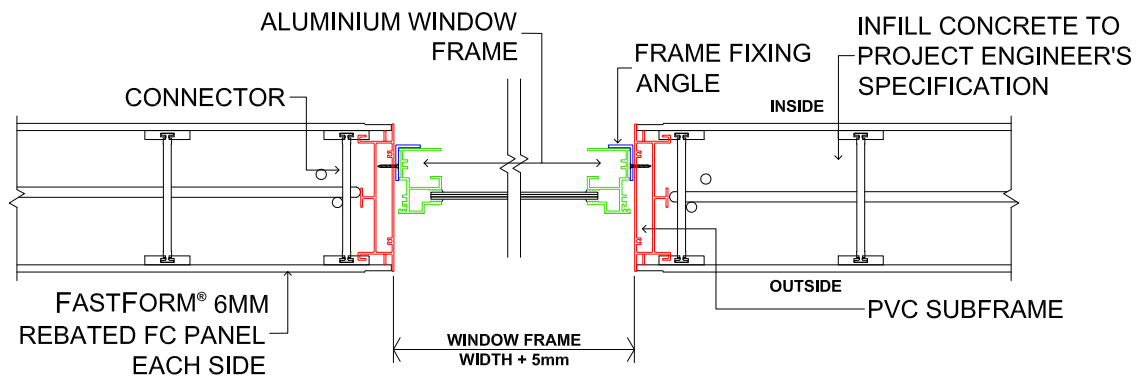

FASTFORM® ALUMINIUM WINDOW IN LINED REVEAL

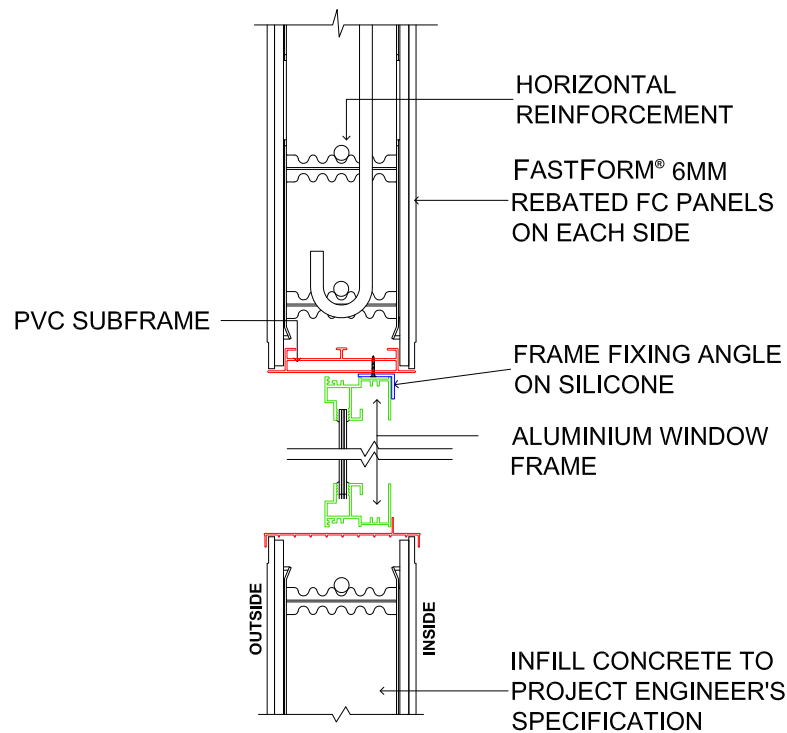


FASTFORM® ALUMINIUM WINDOW DETAIL

NOTE: DETAILS ARE FOR GUIDANCE ONLY AND DO NOT REPLACE THE SERVICES OF A PROFESSIONAL CONSULTANT ON SPECIFIC PROJECTS.

This document contains confidential information of Formcraft Pty Ltd. This document is disclosed to (recipient), subject to the terms of a Confidentiality Deed. Unauthorized use or disclosure by any person may result in liability. This document is Copyright and may not be reproduced.

<div> <div> <div>B</div> <div>15.01.18</div> <div>ISSUED FOR INFORMATION</div> </div> <div> <div>A</div> <div>06.08.13</div> <div>ISSUED FOR INFORMATION</div> </div> </div> <div> <div>ISSUE</div> <div>DATE</div> <div>SUBJECT</div> </div>	<div> <div>RK</div> <div>BC</div> </div> <div>INIT.</div>	<div> <div> <div> <div>F</div> <div>FORMCRAFT</div> <div>Leading Sustainable Construction</div> </div> </div> </div>	<div>FORMCRAFT PTY LTD</div> <div>27 Amherst Street, Fremantle WA 6160</div> <div>Ph: (08) 9353 4161</div> <div>Email: Info@formcraft.com.au</div> <div>www.formcraft.com.au</div>	<div>DRAWN BC</div> <div>CHECKED MS</div> <div>SCALE NA</div> <div>DATE 06-08-13</div>	<div>FASTFORM TT WALL</div> <div>WINDOW SUBFRAMES</div> <div>DRAWING NO. FP-TT 04.0</div> <div>ISSUE B</div>
---	---	--	---	--	--

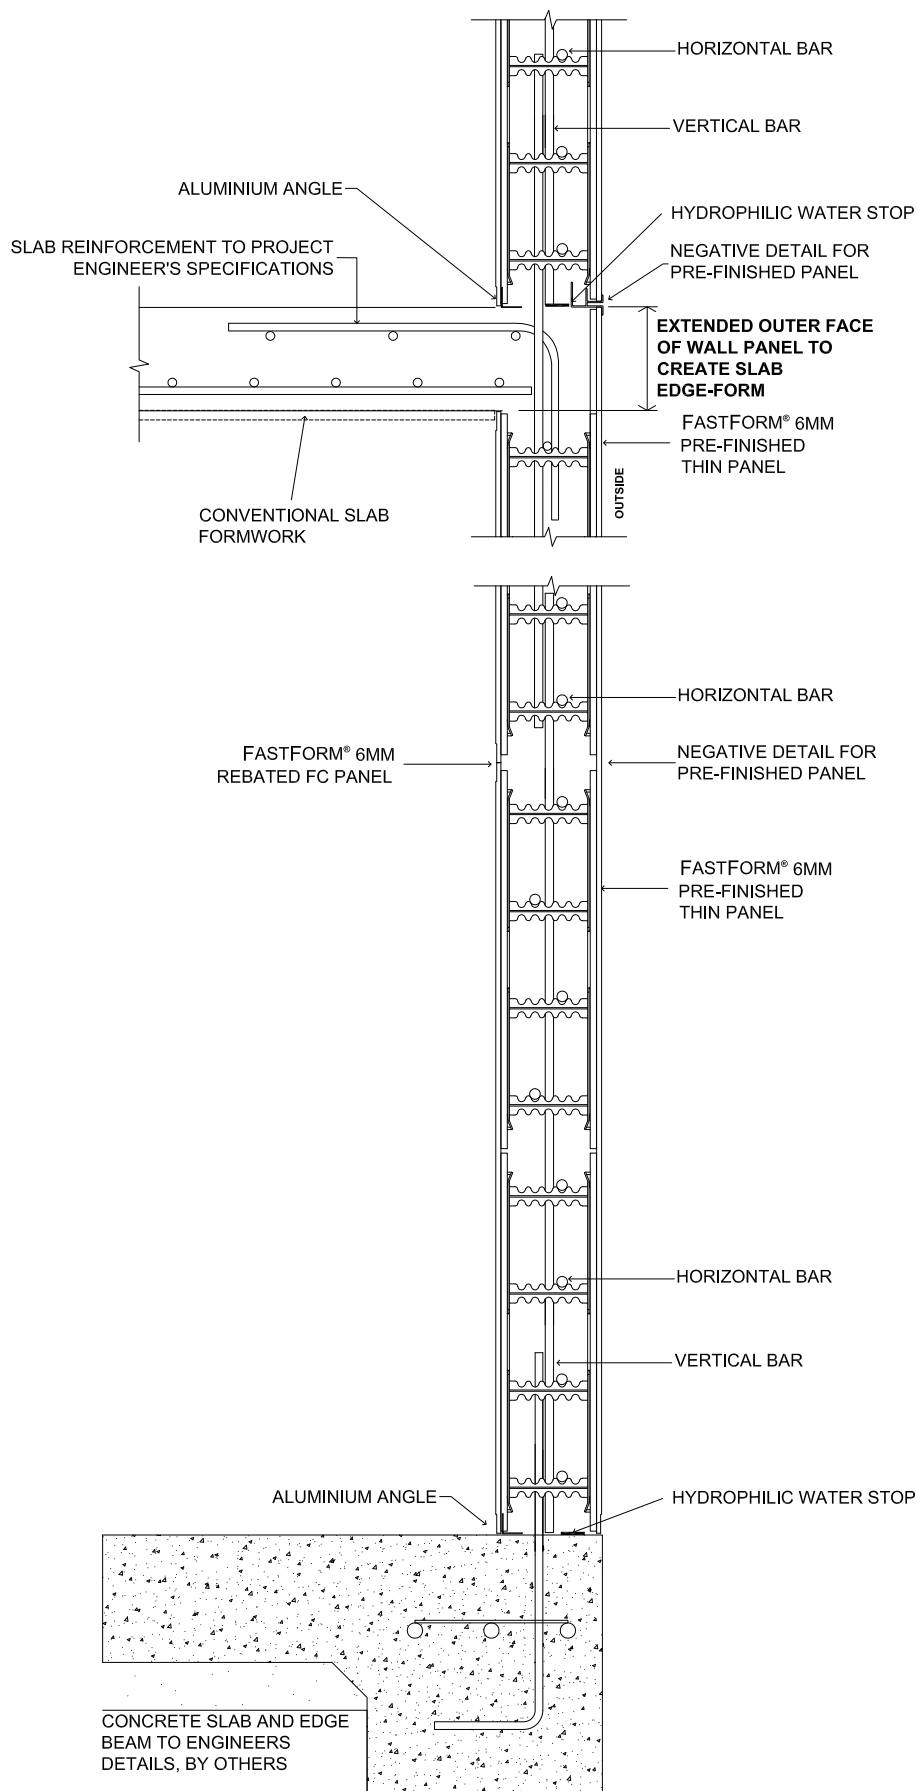

FASTFORM® TYPICAL WALL JUNCTIONS

NOTE: DETAILS ARE FOR GUIDANCE ONLY AND DO NOT REPLACE THE SERVICES OF A PROFESSIONAL CONSULTANT ON SPECIFIC PROJECTS.


This document contains confidential information of Formcraft Pty Ltd. This document is disclosed to (recipient), subject to the terms of a Confidentiality Deed. Unauthorized use or disclosure by any person may result in liability. This document is Copyright and may not be reproduced.

B	15.01.18	ISSUED FOR INFORMATION	RK
A	06.08.13	ISSUED FOR INFORMATION	BC
ISSUE	DATE	SUBJECT	INIT.



FORMCRAFT PTY LTD
27 Amherst Street, Fremantle WA 6160
Ph: (08) 9353 4161
Email: Info@formcraft.com.au
www.formcraft.com.au

DRAWN	BC	FASTFORM TT WALL
CHECKED	MS	TYPICAL SLAB JUNCT. 1
SCALE	NA	DRAWING NO.
DATE	06-08-13	FP-TT 06.0
		ISSUE
		B

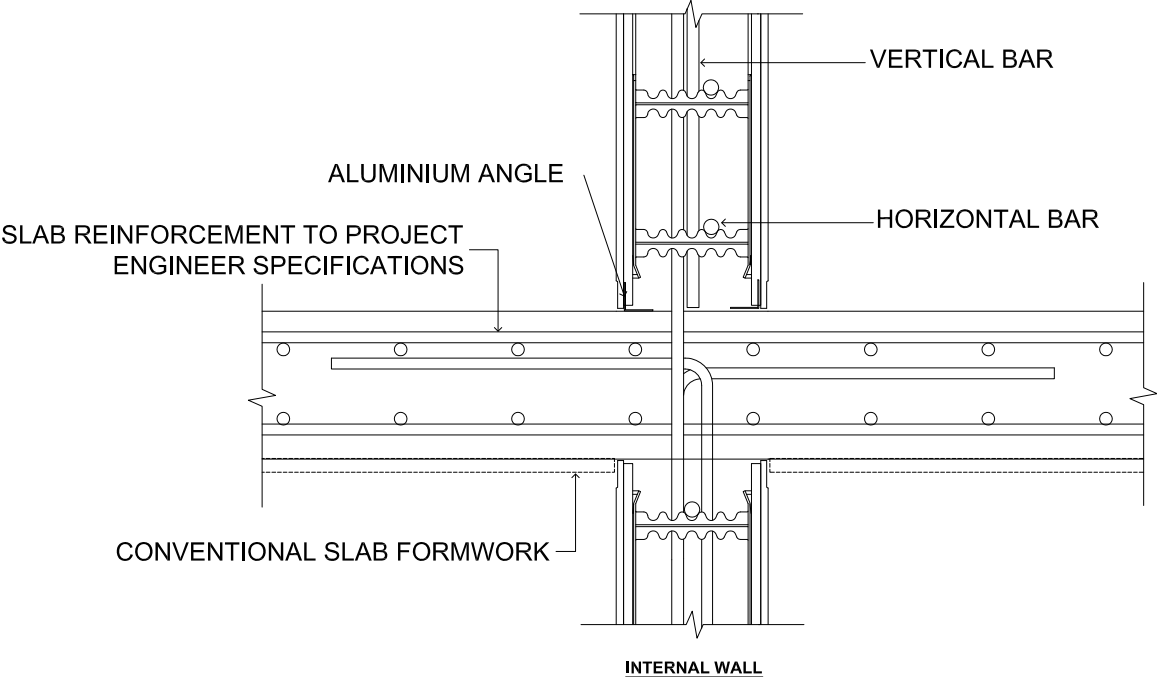


**FASTFORM® TYPICAL
WALL JUNCTIONS**


NOTE: DETAILS ARE FOR GUIDANCE ONLY AND DO NOT REPLACE THE SERVICES OF A PROFESSIONAL CONSULTANT ON SPECIFIC PROJECTS.

This document contains confidential information of Formcraft Pty Ltd. This document is disclosed to (recipient), subject to the terms of a Confidentiality Deed. Unauthorized use or disclosure by any person may result in liability. This document is Copyright and may not be reproduced.

			 <div>FORMCRAFT <i>Leading Sustainable Construction</i></div>	<div>FORMCRAFT PTY LTD</div> <div>27 Amherst Street, Fremantle WA 6160</div> <div>Ph: (08) 9353 4161</div> <div>Email: Info@formcraft.com.au</div> <div>www.formcraft.com.au</div>	DRAWN	BC	FASTFORM TT WALL			
B	A	15.01.18			ISSUED FOR INFORMATION	RK	CHECKED	MS	TYPICAL SLAB JUNCT. 2	
ISSUE	DATE	SUBJECT				BC	SCALE	NA	DRAWING NO.	ISSUE
						INIT.	DATE	06-08-13	FP-TT 07.0	B

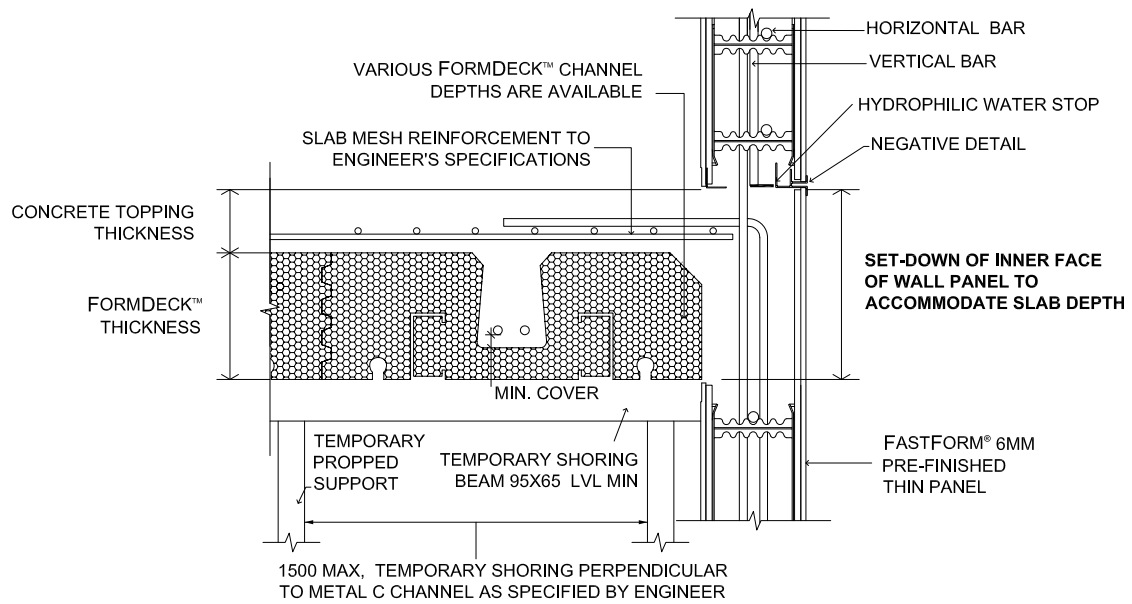

**FASTFORM® TYPICAL WALL
JUNCTION FOR FORMDECK™ SLAB
(TRANSVERSE SECTION)**

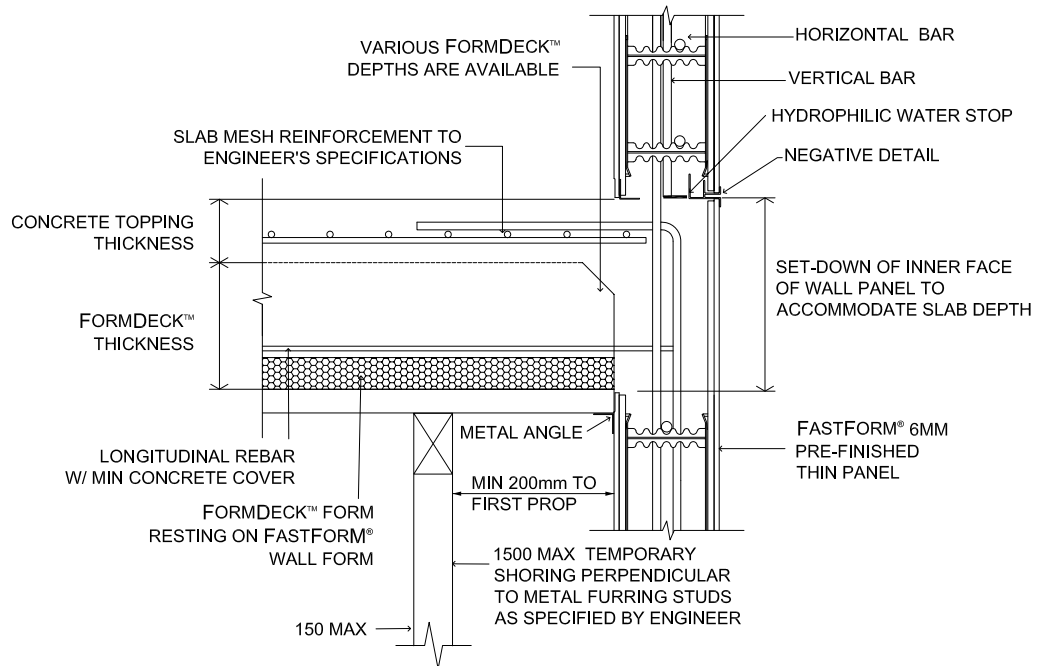

**FASTFORM® TYPICAL WALL
JUNCTION FOR FORMDECK™ SLAB
(LONGITUDINAL SECTION)**

NOTE: DETAILS ARE FOR GUIDANCE ONLY AND DO NOT REPLACE THE SERVICES OF A PROFESSIONAL CONSULTANT ON SPECIFIC PROJECTS.


This document contains confidential information of Formcraft Pty Ltd. This document is disclosed to (recipient), subject to the terms of a Confidentiality Deed. Unauthorized use or disclosure by any person may result in liability. This document is Copyright and may not be reproduced.

B	15.01.18	ISSUED FOR INFORMATION	RK BC
	A	06.08.13	
ISSUE	DATE	SUBJECT	INIT.



FORMCRAFT PTY LTD
27 Amherst Street, Fremantle WA 6160
Ph: (08) 9353 4161
Email: Info@formcraft.com.au
www.formcraft.com.au

DRAWN	BC	FASTFORM TT WALL	FORMDECK SLAB JUNCT.
CHECKED	MS		
SCALE	NA	DRAWING NO. FP-TT 09.0	ISSUE B
DATE	06-08-13		

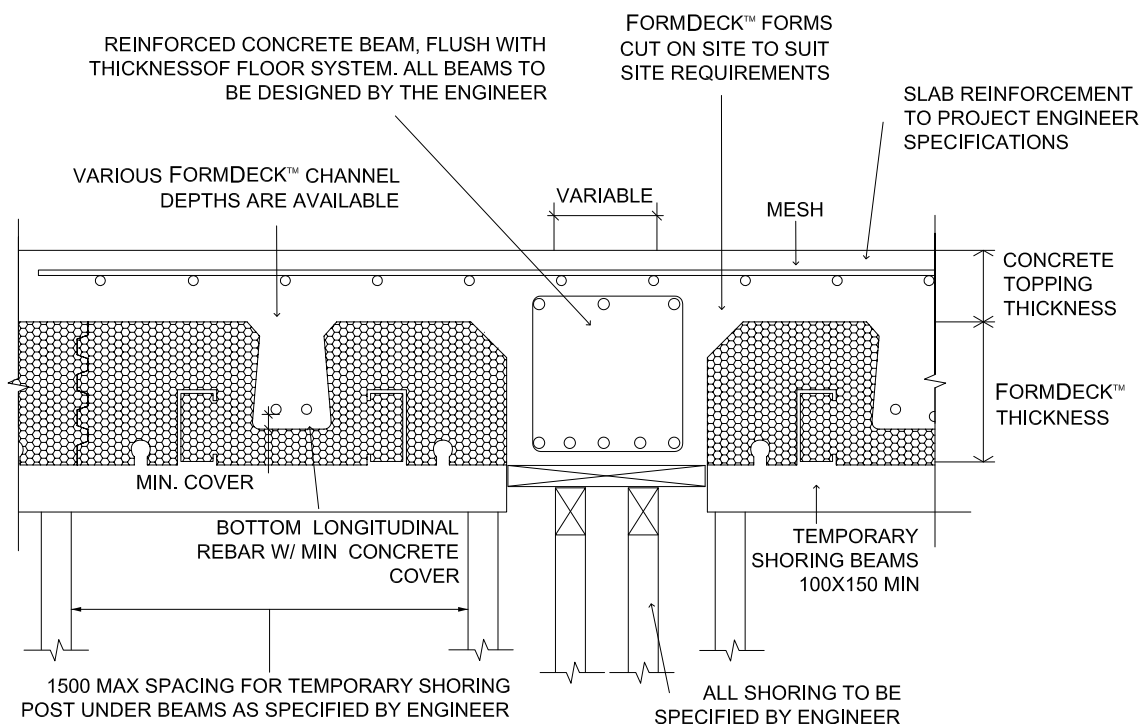


FORMDECK™ FLUSH CONCRETE BEAM (TRANVERSE SECTION)

NOTE: DETAILS ARE FOR GUIDANCE ONLY AND DO NOT REPLACE THE SERVICES OF A PROFESSIONAL CONSULTANT ON SPECIFIC PROJECTS.

This document contains confidential information of Formcraft Pty Ltd. This document is disclosed to (recipient), subject to the terms of a Confidentiality Deed. Unauthorized use or disclosure by any person may result in liability. This document is Copyright and may not be reproduced.

			<div><div><div></div></div><div><div>FORMCRAFT</div><div>Leading Sustainable Construction</div></div></div>	FORMCRAFT PTY LTD	DRAWN	BC	FORMDECK FLUSH CONC.	
B	15.01.18	ISSUED FOR INFORMATION		27 Amherst Street, Fremantle WA 6160	CHECKED	MS		
A	06.08.13	ISSUED FOR INFORMATION		Ph: (08) 9353 4161	SCALE	NA	BEAM DETAILS	
ISSUE	DATE	SUBJECT		Email: Info@formcraft.com.au	DATE	06-08-13	DRAWING NO.	FP-TT 10.0
				www.formcraft.com.au			ISSUE	B

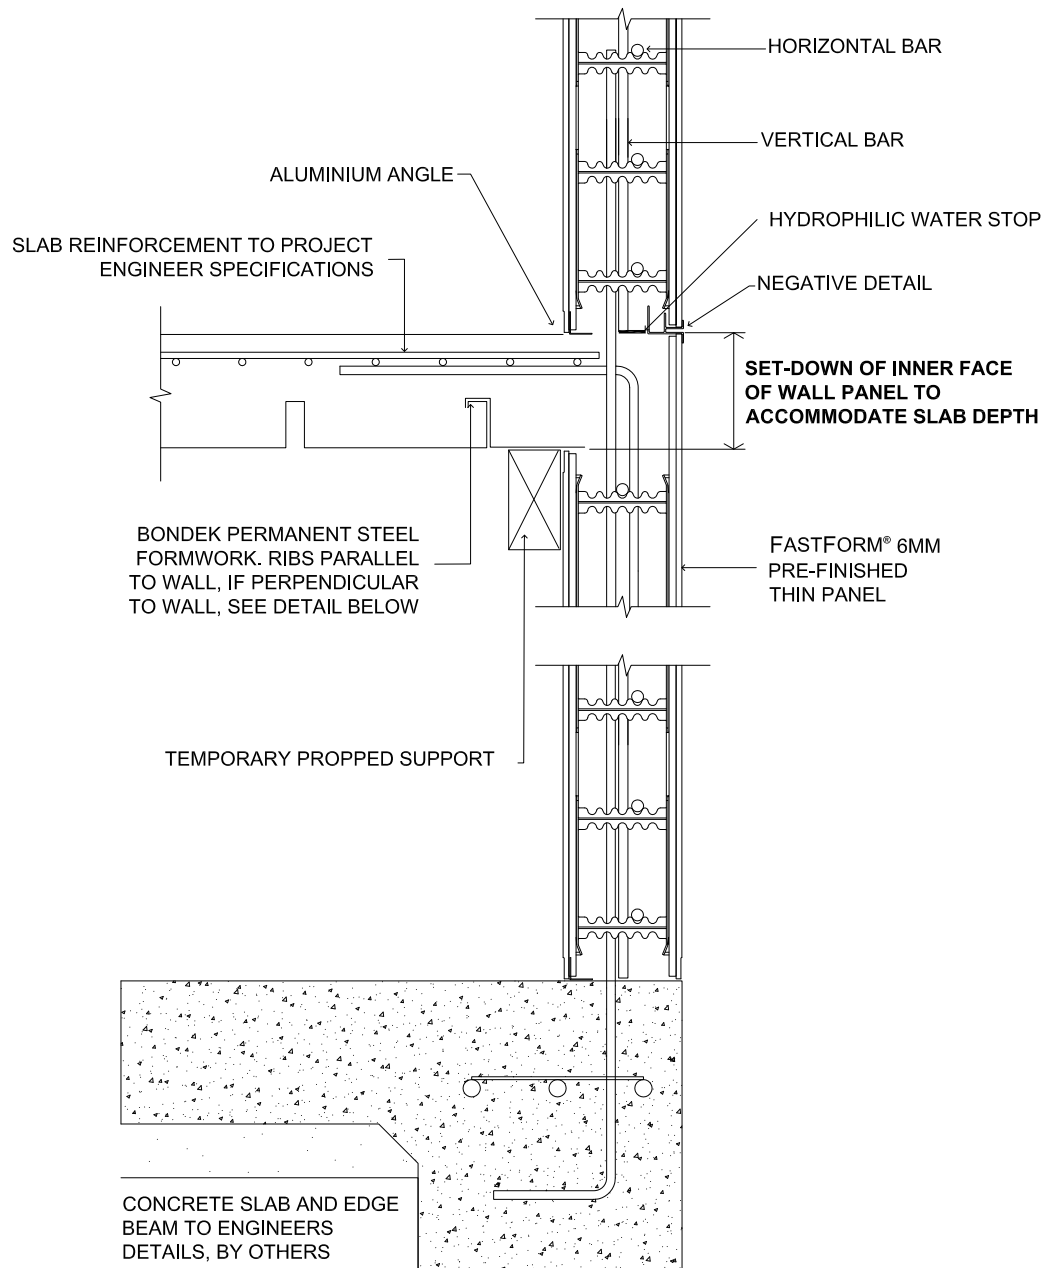


FASTFORM® TYPICAL WALL JUNCTIONS FOR BONDEK SLABS

NOTE: DETAILS ARE FOR GUIDANCE ONLY AND DO NOT REPLACE THE SERVICES OF A PROFESSIONAL CONSULTANT ON SPECIFIC PROJECTS.

This document contains confidential information of Formcraft Pty Ltd. This document is disclosed to (recipient), subject to the terms of a Confidentiality Deed. Unauthorized use or disclosure by any person may result in liability. This document is Copyright and may not be reproduced.

B A	15.01.18 06.08.13	ISSUED FOR INFORMATION ISSUED FOR INFORMATION	RK BC INIT.	 FORMCRAFT <i>Leading Sustainable Construction</i>	FORMCRAFT PTY LTD 27 Amherst Street, Fremantle WA 6160 Ph: (08) 9353 4161 Email: info@formcraft.com.au www.formcraft.com.au	DRAWN	BC	FASTFORM TT WALL BONDEK SLAB JUNCTION	DRAWING NO. FP-TT 11.0	ISSUE B
						CHECKED	MS			
						SCALE	NA			
						DATE	06-08-13			

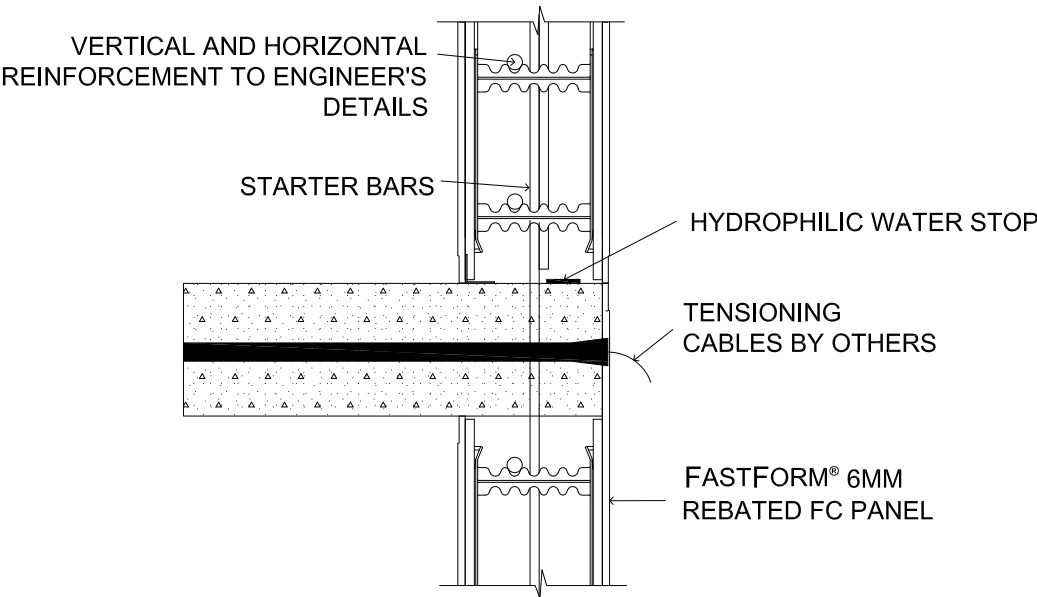


FASTFORM® POST TENSION DETAIL

NOTE: DETAILS ARE FOR GUIDANCE ONLY AND DO NOT REPLACE THE SERVICES OF A PROFESSIONAL CONSULTANT ON SPECIFIC PROJECTS.

This document contains confidential information of Formcraft Pty Ltd. This document is disclosed to (recipient), subject to the terms of a Confidentiality Deed. Unauthorized use or disclosure by any person may result in liability. This document is Copyright and may not be reproduced.

B A	15.01.18 06.08.13	ISSUED FOR INFORMATION ISSUED FOR INFORMATION	RK BC	INIT.	 FORMCRAFT Leading Sustainable Construction	FORMCRAFT PTY LTD 27 Amherst Street, Fremantle WA 6160 Ph: (08) 9353 4161 Email: info@formcraft.com.au www.formcraft.com.au	DRAWN	BC	FASTFORM TT WALL	
							CHECKED	MS	POST-TENSION SLAB	
							SCALE	NA	DRAWING NO.	ISSUE
							DATE	06-08-13	FP-TT 12.0	B


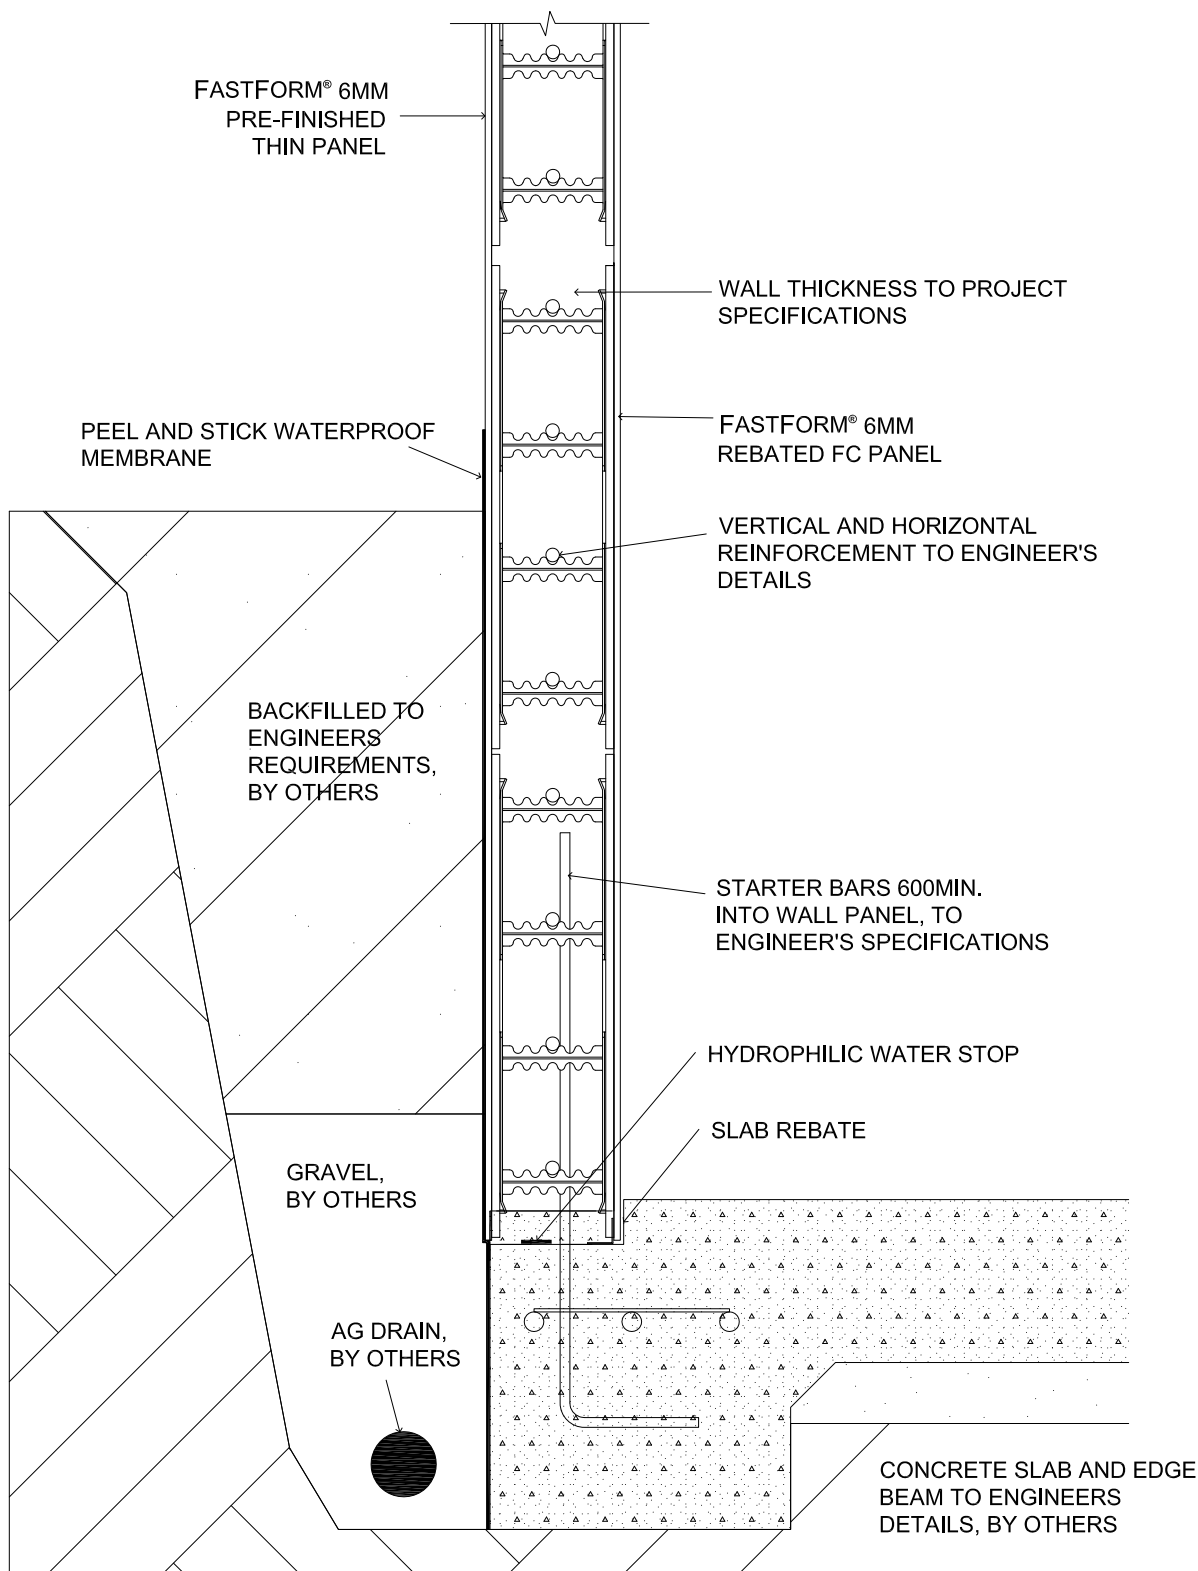


FASTFORM® RETAINING WALL DETAILS

NOTE: DETAILS ARE FOR GUIDANCE ONLY AND DO NOT REPLACE THE SERVICES OF A PROFESSIONAL CONSULTANT ON SPECIFIC PROJECTS.

This document contains confidential information of Formcraft Pty Ltd. This document is disclosed to (recipient), subject to the terms of a Confidentiality Deed. Unauthorized use or disclosure by any person may result in liability. This document is Copyright and may not be reproduced.

					<div><div><div></div></div><div><div></div></div></div> <div><div><div></div></div><div><div></div></div></div> --	--	--	--	--	--	--

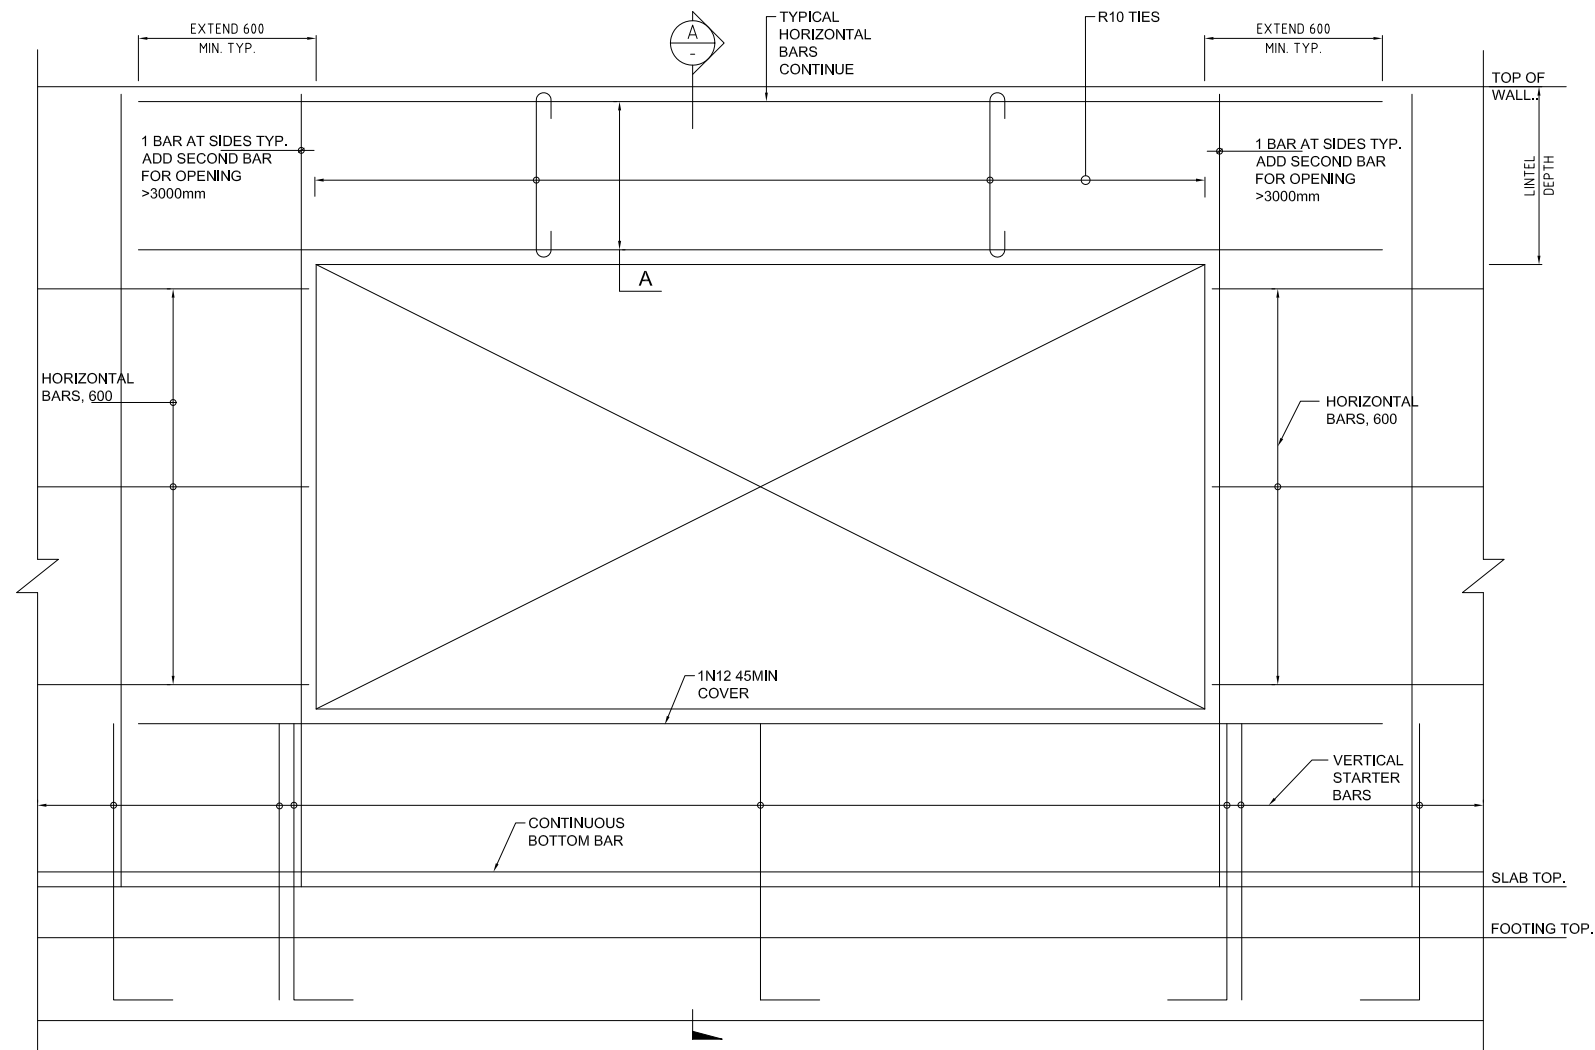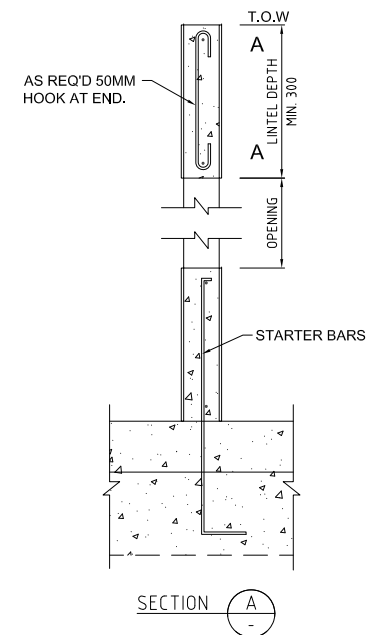

TYPICAL FORMCRAFT WALL OPENING DETAIL

NOTE: DETAILS ARE FOR GENERAL GUIDANCE ONLY AND DO NOT REPLACE THE SERVICES OF A PROFESSIONAL CONSULTANT ON SPECIFIC PROJECTS.

This document contains confidential information of Formcraft Pty Ltd. This document is disclosed to (recipient), subject to the terms of a Confidentiality Deed. Unauthorized use or disclosure by any person may result in liability. This document is Copyright and may not be reproduced.

B A	15.01.18 06.08.13	ISSUED FOR INFORMATION ISSUED FOR INFORMATION	RK BC
ISSUE	DATE	SUBJECT	INIT.



FORMCRAFT PTY LTD
27 Amherst Street, Fremantle WA 6160
Ph: (08) 9353 4161
Email: info@formcraft.com.au
www.formcraft.com.au

DRAWN BC
CHECKED MS
SCALE (A3)1:25
DATE 06-08-13

**FASTFORM TYPICAL
OPENING DETAILS**
DRAWING NO.
FP-EE 15.0

ISSUE
B