




FORMDECK™ SELECTION GUIDE

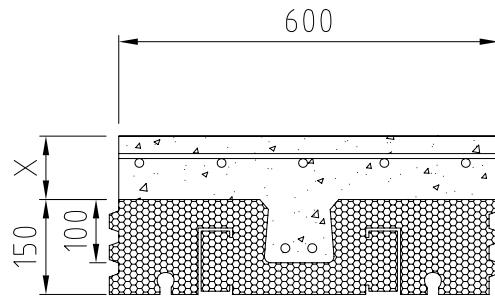

FD230

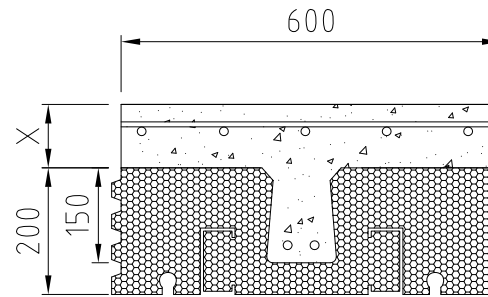

FD280

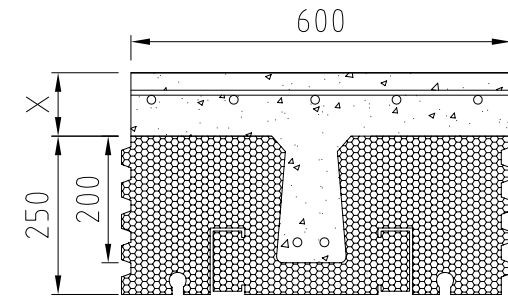

FD330

Product	Model No.	Beam Depth exc. topping	Total EPS Thickness	Topping Thickness	Total Slab Thickness	Fire	Acoustic		Thermal
						FRL	R _w + C _{tr}	D _{nTw} + C _{tr}	R-Value
FormDeck™	FD230	100mm	150mm EPS	80mm	230mm	60/60/60	52	50	3.81 m².K/W
				100mm	250mm	90/90/90	55	47	
				120mm	270mm	120/120/120	58	44	
FormDeck™	FD280	150mm	200mm EPS	80mm	280mm	60/60/60	54	48	4.92 m².K/W
				100mm	300mm	90/90/90	57	45	
				120mm	320mm	120/120/120	60	42	
FormDeck™	FD330	200mm	250mm EPS	80mm	330mm	60/60/60	56	46	6.04 m².K/W
				100mm	350mm	90/90/90	59	43	
				120mm	370mm	120/120/120	62	40	

NOTE: DETAILS ARE FOR GENERAL GUIDANCE ONLY AND DO NOT REPLACE THE SERVICES OF A PROFESSIONAL CONSULTANT ON SPECIFIC PROJECTS.

This document contains confidential information of Formcraft Pty Ltd. This document is disclosed to (recipient), subject to the terms of a Confidentiality Deed. Unauthorized use or disclosure by any person may result in liability. This document is Copyright and may not be reproduced."

B	15.01.18	ISSUED FOR INFORMATION	RK
A	11.10.13	ISSUED FOR INFORMATION	BC
ISSUE	DATE	SUBJECT	INIT.




FORMCRAFT PTY LTD
 27 Amherst Street, Fremantle WA 6160
 Ph: (08) 9353 4161
 Email: Info@formcraft.com.au
www.formcraft.com.au

DRAWN BC
 CHECKED MS
 SCALE N/A
 DATE 06-08-13

FORMDECK
SELECTION GUIDE

DRAWING NO.
FD 01.0

ISSUE
B

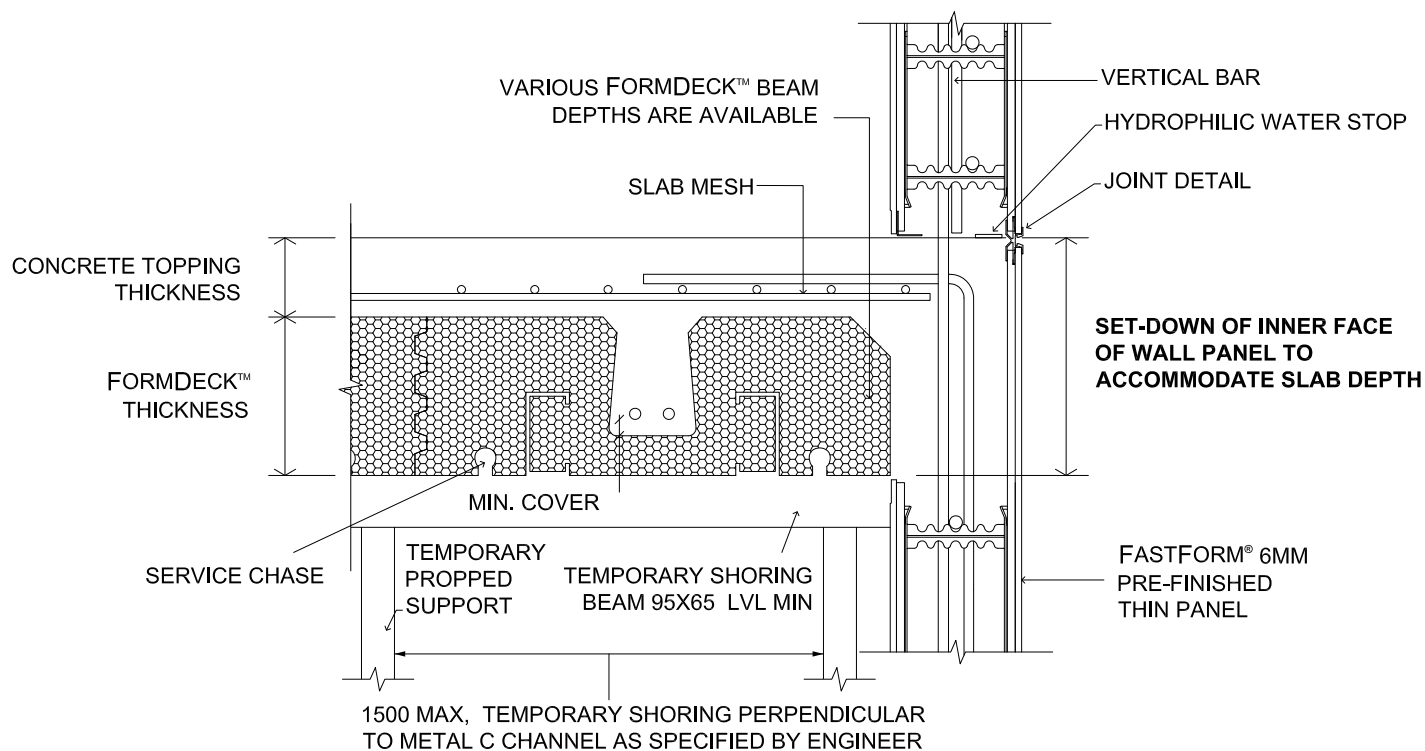


FASTFORM® TYPICAL WALL JUNCTION FOR FORMDECK™ SLAB (TRANSVERSE SECTION)

NOTE: DETAILS ARE FOR GUIDANCE ONLY AND DO NOT REPLACE THE SERVICES OF A PROFESSIONAL CONSULTANT ON SPECIFIC PROJECTS.

This document contains confidential information of Formcraft Pty Ltd. This document is disclosed to (recipient), subject to the terms of a Confidentiality Deed. Unauthorized use or disclosure by any person may result in liability. This document is Copyright and may not be reproduced.

B A	15.01.18 11.10.13	ISSUED FOR INFORMATION	RK BC	INIT.	<div><div></div><div>FORMCRAFT</div><div>Leading Sustainable Construction</div></div>	FORMCRAFT PTY LTD	DRAWN BC	FORMDECK TYPICAL WALL	
		27 Amherst Street, Fremantle WA 6160 Ph: (08) 9353 4161 Email: info@formcraft.com.au				CHECKED MS	JUNCTION (TRANSVERSE)		
		www.formcraft.com.au				SCALE N/A	DRAWING NO.	ISSUE	
		DATE 06-08-13				FD 02.0	B		

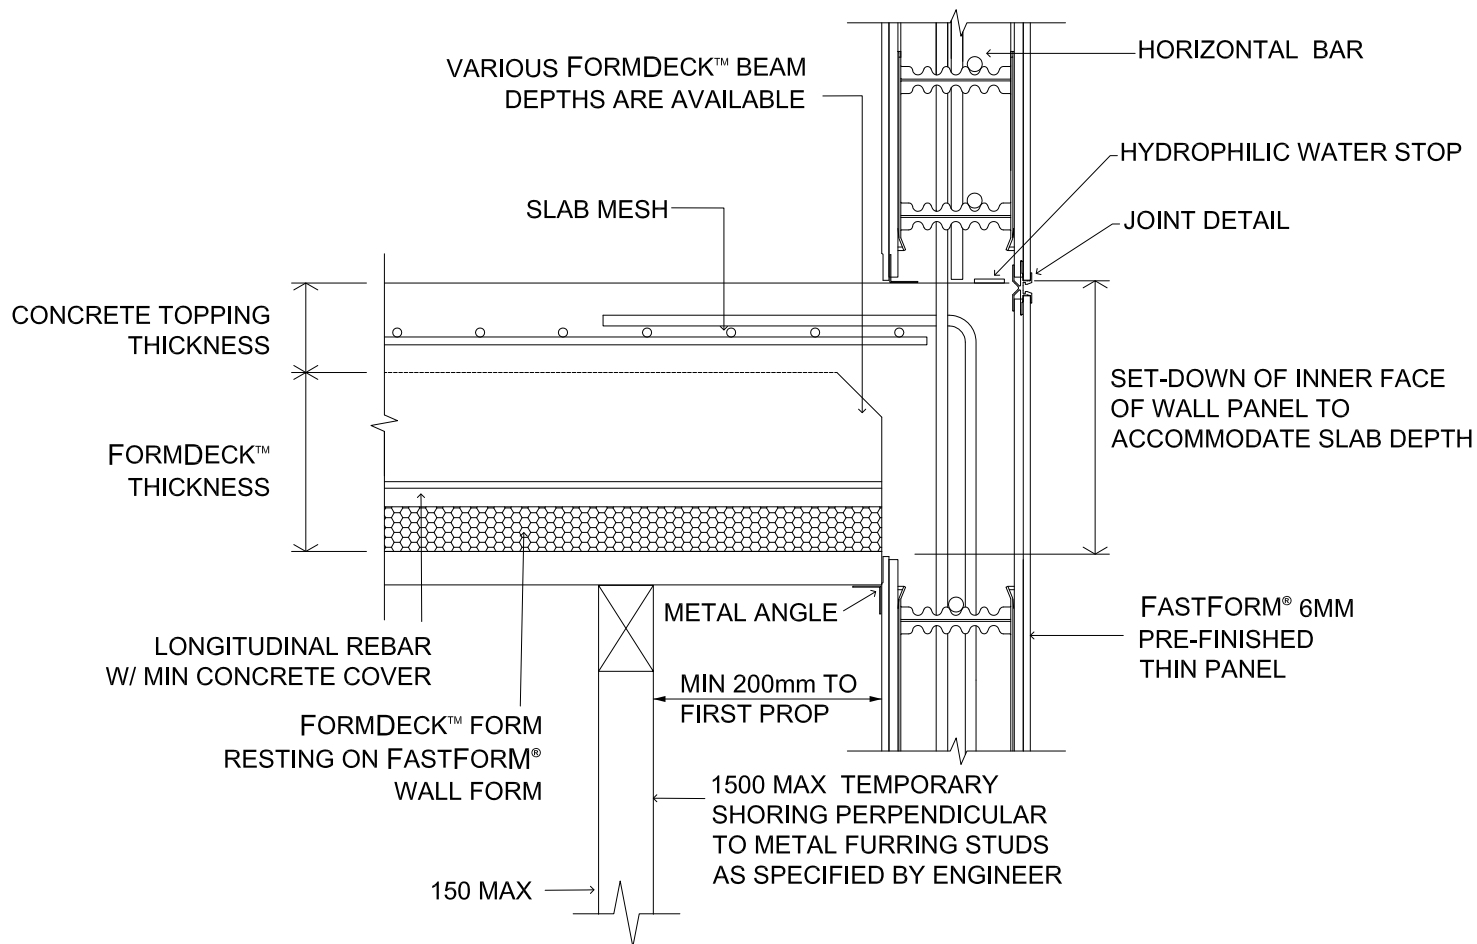

FASTFORM® TYPICAL WALL JUNCTION FOR FORMDECK™ SLAB (LONGITUDINAL SECTION)

NOTE: DETAILS ARE FOR GUIDANCE ONLY AND DO NOT REPLACE THE SERVICES OF A PROFESSIONAL CONSULTANT ON SPECIFIC PROJECTS.

This document contains confidential information of Formcraft Pty Ltd. This document is disclosed to (recipient), subject to the terms of a Confidentiality Deed. Unauthorized use or disclosure by any person may result in liability. This document is Copyright and may not be reproduced.

B A	15.01.18 11.10.13	ISSUED FOR INFORMATION	RK BC
		ISSUED FOR INFORMATION	
ISSUE	DATE	SUBJECT	INIT.




FORMCRAFT
Leading Sustainable
Construction

FORMCRAFT PTY LTD

27 Amherst Street, Fremantle WA 6160
Ph: (08) 9353 4161
Email: info@formcraft.com.au

www.formcraft.com.au

DRAWN	BC	FORMDECK TYPICAL WALL	
CHECKED	MS		
SCALE	N/A		
DATE 06-08-13		DRAWING NO. FD 03.0	ISSUE B

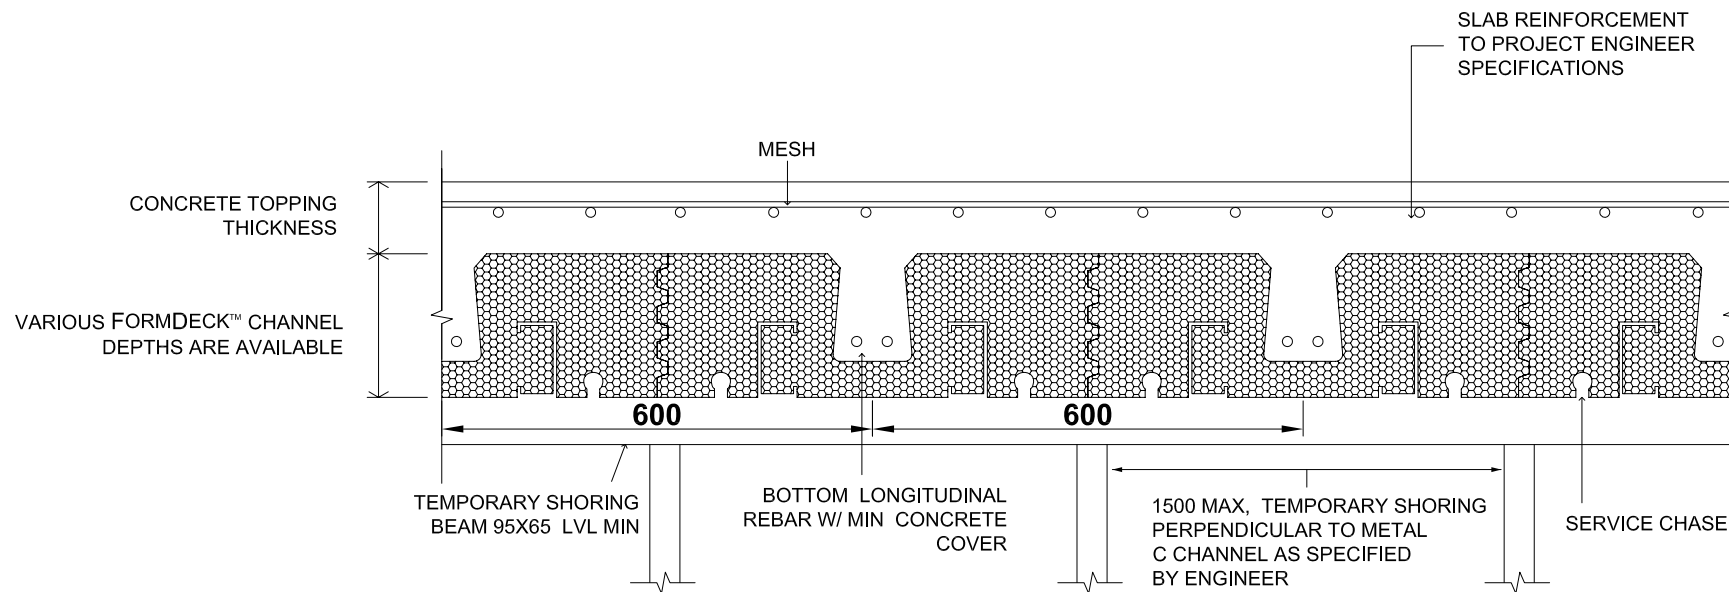

**TYPICAL FORMDECK™ SLAB
(TRANSVERSE SECTION)**

NOTE: DETAILS ARE FOR GENERAL GUIDANCE ONLY AND DO NOT REPLACE THE SERVICES OF A PROFESSIONAL CONSULTANT ON SPECIFIC PROJECTS.

This document contains confidential information of Formcraft Pty Ltd. This document is disclosed to (recipient), subject to the terms of a Confidentiality Deed. Unauthorized use or disclosure by any person may result in liability. This document is Copyright and may not be reproduced."


B	15.01.18	ISSUED FOR INFORMATION	RK
A	11.10.13	ISSUED FOR INFORMATION	BC
ISSUE	DATE	SUBJECT	INIT.

FORMCRAFT
Leading Sustainable
Construction

FORMCRAFT PTY LTD
27 Amherst Street, Fremantle WA 6160
Ph: (08) 9353 4161
Email: Info@formcraft.com.au
www.formcraft.com.au

DRAWN BC
CHECKED MS
SCALE N/A
DATE 06-08-13

FORMDECK TYPICAL
SLAB DETAILS
DRAWING NO. FD 04.0
ISSUE A

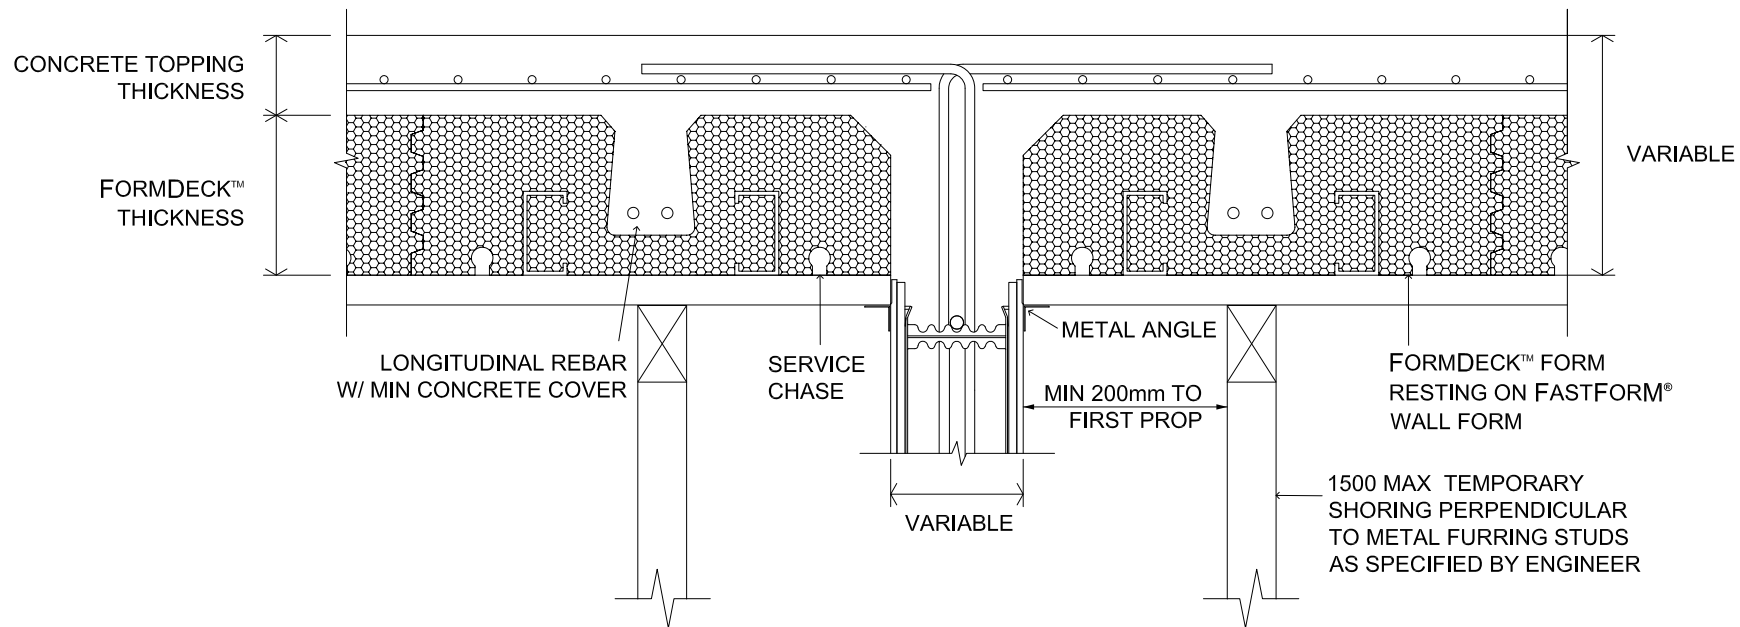

INTERIOR FASTFORM® WALL TO FORMDECK™ FLOOR CONNECTION (TRANSVERSE SECTION)

NOTE: DETAILS ARE FOR GENERAL GUIDANCE ONLY AND DO NOT REPLACE THE SERVICES OF A PROFESSIONAL CONSULTANT ON SPECIFIC PROJECTS.

This document contains confidential information of Formcraft Pty Ltd. This document is disclosed to (recipient), subject to the terms of a Confidentiality Deed. Unauthorized use or disclosure by any person may result in liability. This document is Copyright and may not be reproduced."


B	15.01.18	ISSUED FOR INFORMATION	RK
A	11.10.13	ISSUED FOR INFORMATION	BC
ISSUE	DATE	SUBJECT	INIT.



FORMCRAFT PTY LTD
 27 Amherst Street, Fremantle WA 6160
 Ph: (08) 9353 4161
 Email: Info@formcraft.com.au
www.formcraft.com.au

DRAWN BC
 CHECKED MS
 SCALE N/A
 DATE 06-08-13

FORMDECK TYPICAL
INTERIOR JUNCTION TRAN.
 DRAWING NO. FD 05.0
 ISSUE B

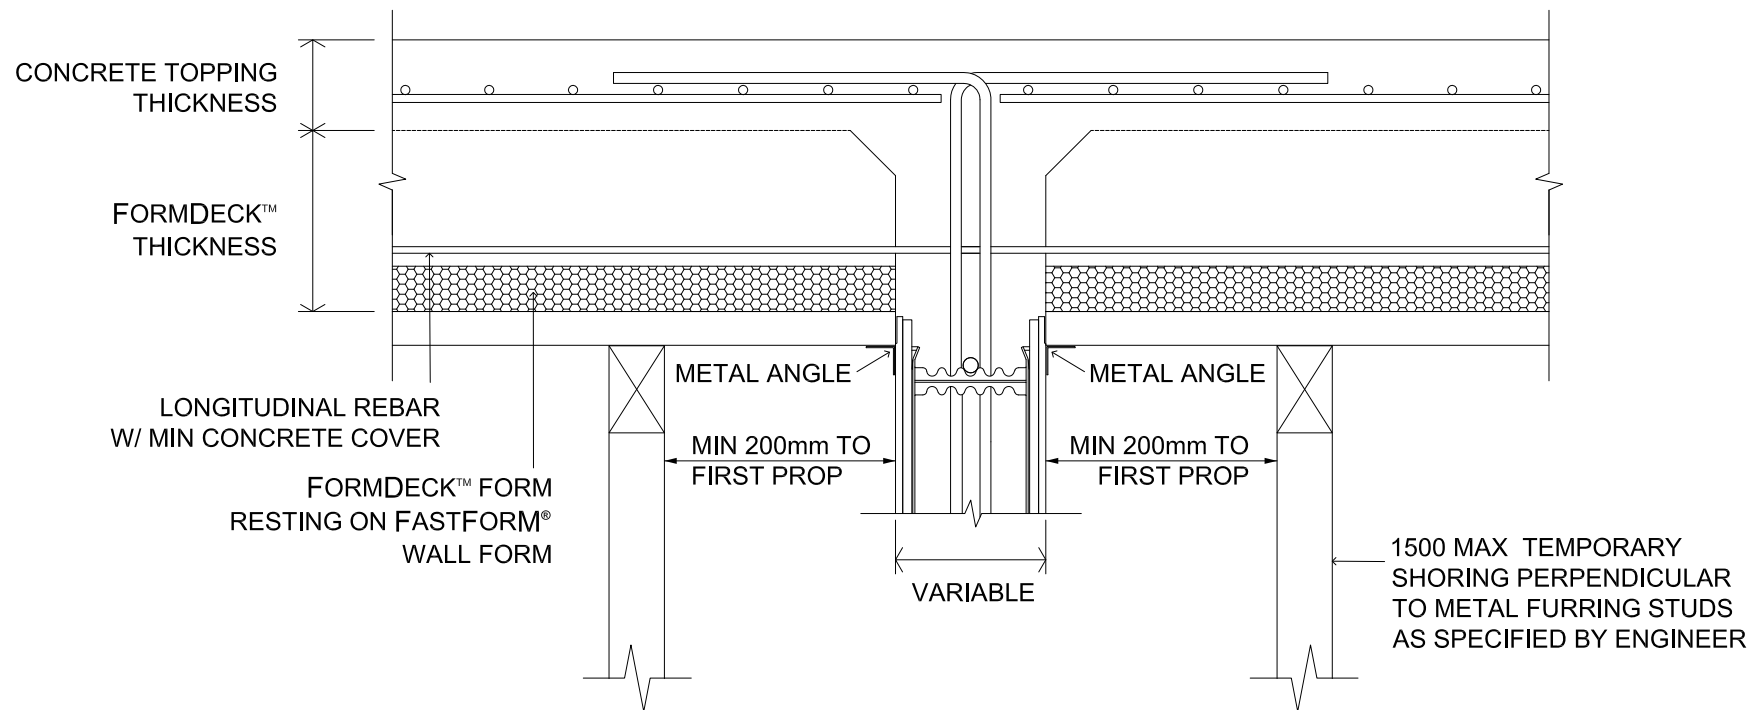

INTERIOR FASTFORM WALL TO FORMDECK FLOOR CONNECTION (LONGITUDINAL SECTION)

NOTE: DETAILS ARE FOR GENERAL GUIDANCE ONLY AND DO NOT REPLACE THE SERVICES OF A PROFESSIONAL CONSULTANT ON SPECIFIC PROJECTS.

This document contains confidential information of Formcraft Pty Ltd. This document is disclosed to (recipient), subject to the terms of a Confidentiality Deed. Unauthorized use or disclosure by any person may result in liability. This document is Copyright and may not be reproduced."


B	15.01.18	ISSUED FOR INFORMATION	RK
A	11.10.13	ISSUED FOR INFORMATION	BC
ISSUE	DATE	SUBJECT	INIT.

FORMCRAFT
Leading Sustainable
Construction

FORMCRAFT PTY LTD
27 Amherst Street, Fremantle WA 6160
Ph: (08) 9353 4161
Email: Info@formcraft.com.au
www.formcraft.com.au

DRAWN BC
CHECKED MS
SCALE N/A
DATE 06-08-13

FORMDECK TYPICAL
INTERIOR JUNCTION LON.
DRAWING NO. FD 06.0
ISSUE B

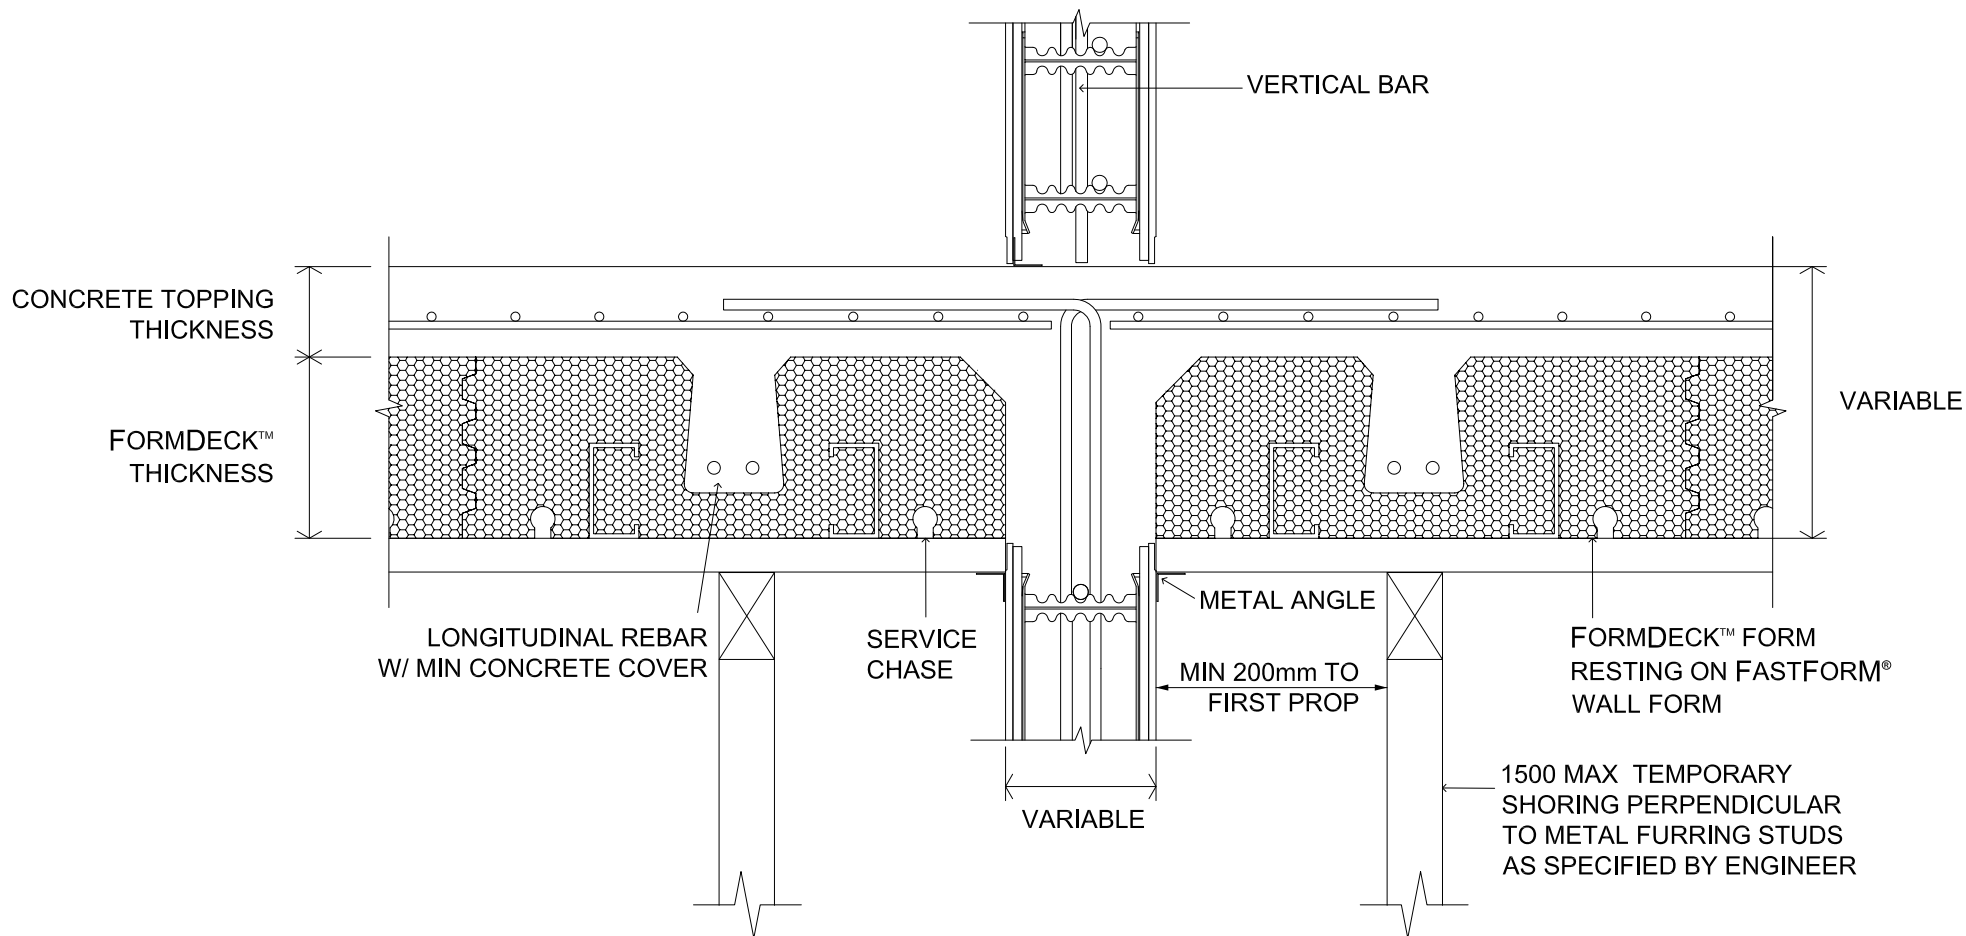

CONTINUOUS INTERIOR FASTFORM® WALL TO FORMDECK™ FLOOR JUNCTION (TRANSVERSE SECTION)

NOTE: DETAILS ARE FOR GENERAL GUIDANCE ONLY AND DO NOT REPLACE THE SERVICES OF A PROFESSIONAL CONSULTANT ON SPECIFIC PROJECTS.

This document contains confidential information of Formcraft Pty Ltd. This document is disclosed to (recipient), subject to the terms of a Confidentiality Deed. Unauthorized use or disclosure by any person may result in liability. This document is Copyright and may not be reproduced."

FORMCRAFT PTY LTD
27 Amherst Street, Fremantle WA 6160
Ph: (08) 9353 4161
Email: Info@formcraft.com.au
www.formcraft.com.au


DRAWN BC
CHECKED MS
SCALE N/A
DATE 06-08-13

**FORMDECK CONTINUOUS
INTERIOR JUNCTION TRAN.**
DRAWING NO. FD 07.0
ISSUE B

FORMCRAFT
Leading Sustainable
Construction

ISSUE	DATE	SUBJECT
B	15.01.18	ISSUED FOR INFORMATION
A	11.10.13	ISSUED FOR INFORMATION

RK
BC
INIT.

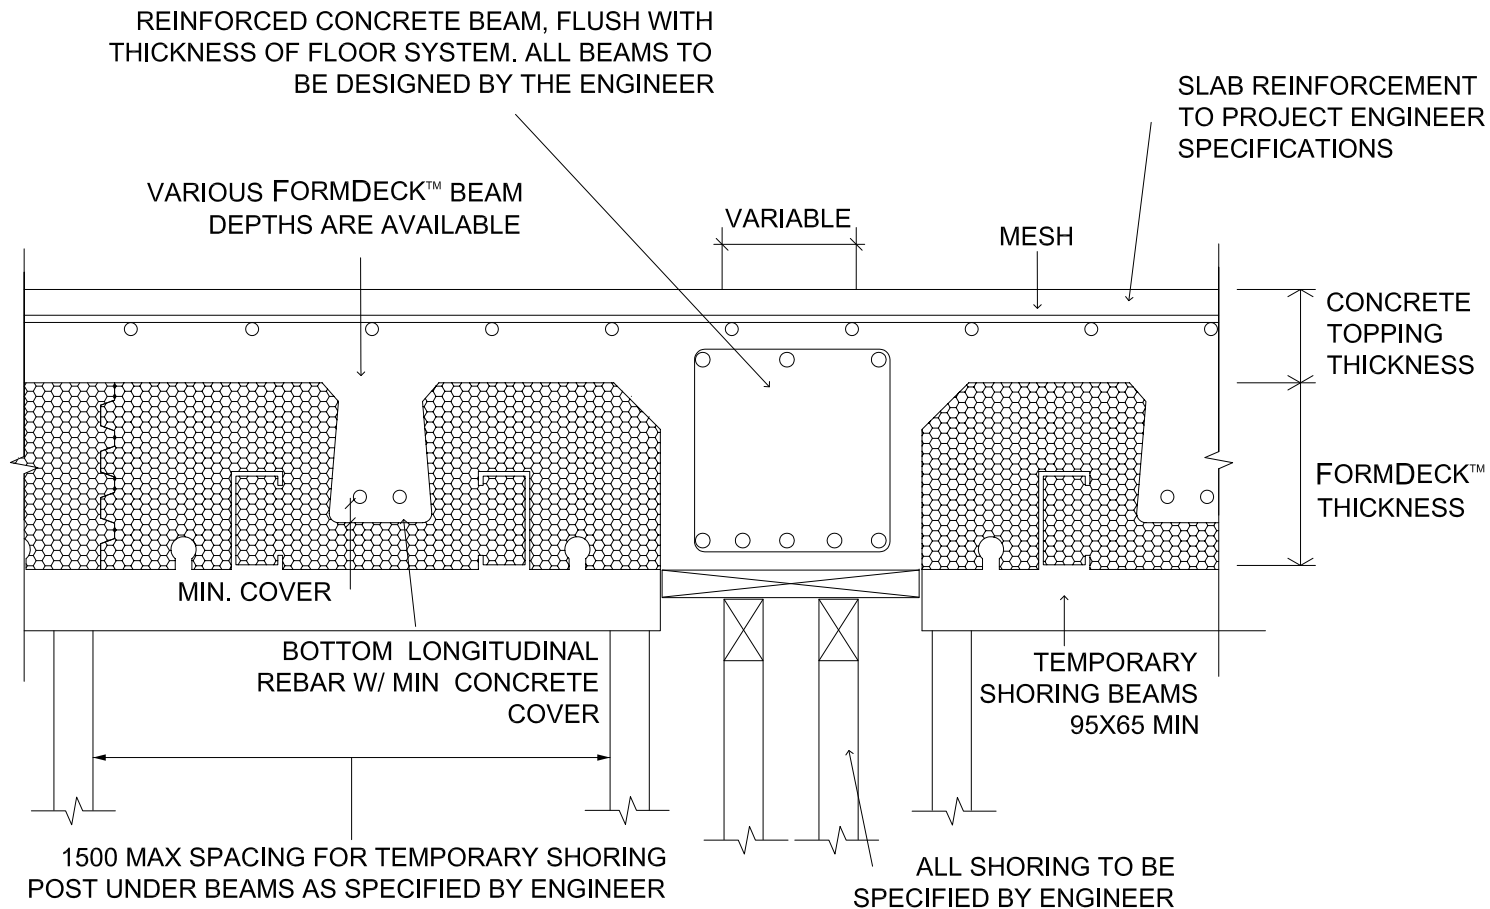

FORMDECK™ FLUSH CONCRETE BEAM (TRANVERSE SECTION)

NOTE: DETAILS ARE FOR GENERAL GUIDANCE ONLY AND DO NOT REPLACE THE SERVICES OF A PROFESSIONAL CONSULTANT ON SPECIFIC PROJECTS.

This document contains confidential information of Formcraft Pty Ltd. This document is disclosed to (recipient), subject to the terms of a Confidentiality Deed. Unauthorized use or disclosure by any person may result in liability. This document is Copyright and may not be reproduced."

B	15.01.18	ISSUED FOR INFORMATION	RK
A	11.10.13	ISSUED FOR INFORMATION	BC
ISSUE	DATE	SUBJECT	INIT.

FORMCRAFT
Leading Sustainable
Construction

FORMCRAFT PTY LTD
27 Amherst Street, Fremantle WA 6160
Ph: (08) 9353 4161
Email: Info@formcraft.com.au
www.formcraft.com.au


DRAWN BC
CHECKED MS
SCALE N/A
DATE 06-08-13

FORMDECK TYPICAL

FLUSH CONCRETE BEAM

DRAWING NO.
FD 08.0

ISSUE
B

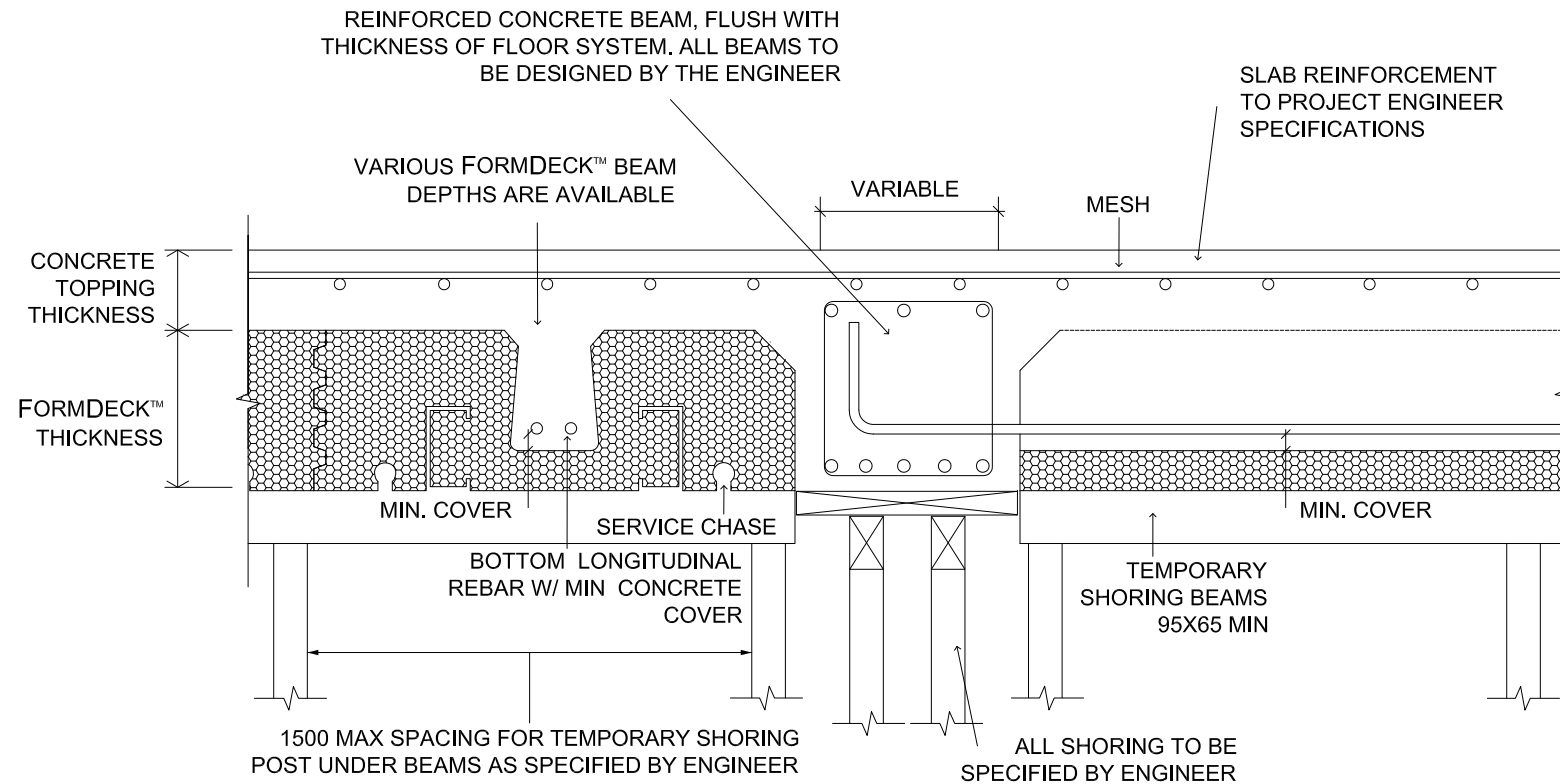

MULTI DIRECTION FORMDECK™ AT FLUSH CONCRETE BEAM (TRANVERSE SECTION)

NOTE: DETAILS ARE FOR GENERAL GUIDANCE ONLY AND DO NOT REPLACE THE SERVICES OF A PROFESSIONAL CONSULTANT ON SPECIFIC PROJECTS.

This document contains confidential information of Formcraft Pty Ltd. This document is disclosed to (recipient), subject to the terms of a Confidentiality Deed. Unauthorized use or disclosure by any person may result in liability. This document is Copyright and may not be reproduced."


B	15.01.18	ISSUED FOR INFORMATION	RK
A	11.10.13	ISSUED FOR INFORMATION	BC
ISSUE	DATE	SUBJECT	INIT.




FORMCRAFT PTY LTD
 27 Amherst Street, Fremantle WA 6160
 Ph: (08) 9353 4161
 Email: Info@formcraft.com.au
www.formcraft.com.au

DRAWN	BC
CHECKED	MS
SCALE	N/A
DATE	06-08-13

FORMDECK MULTI DIRECT- ION FLUSH CONC. BEAM	
DRAWING NO. FD 09.0	ISSUE B

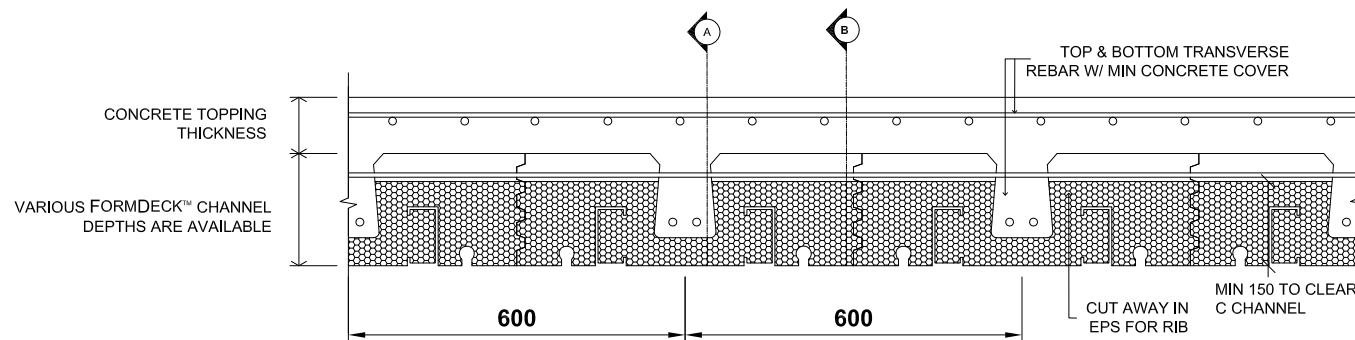


FORMDECK™ 100 DISTRIBUTION RIB

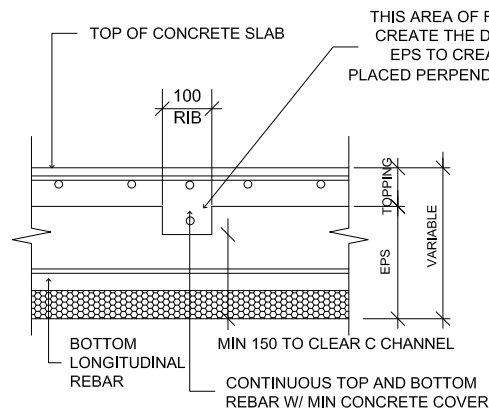


SECTION A

THIS AREA OF FORMDECK FORM IS LEFT OPEN TO CREATE THE DISTRIBUTION RIB BY CUTTING THE EPS TO CREATE THE 100 WIDE RIB. REBAR IS PLACED PERPENDICULAR TO THE FORMDECK™ FORMS.

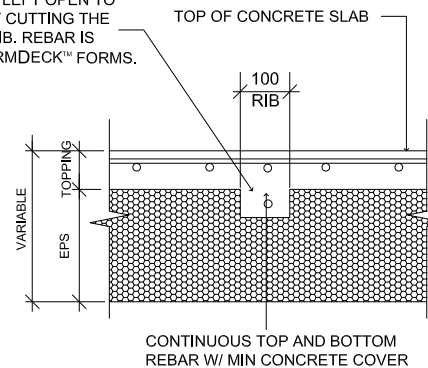

SECTION B

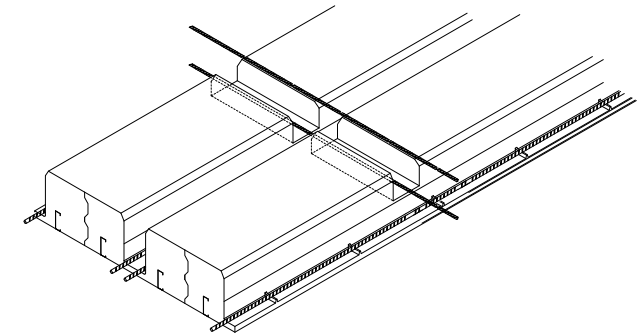

NOTE: DETAILS ARE FOR GENERAL GUIDANCE ONLY AND DO NOT REPLACE THE SERVICES OF A PROFESSIONAL CONSULTANT ON SPECIFIC PROJECTS.

This document contains confidential information of Formcraft Pty Ltd. This document is disclosed to (recipient), subject to the terms of a Confidentiality Deed. Unauthorized use or disclosure by any person may result in liability. This document is Copyright and may not be reproduced."

B	15.01.18	ISSUED FOR INFORMATION	RK
A	11.10.13	ISSUED FOR INFORMATION	BC
ISSUE	DATE	SUBJECT	INIT.

FORMCRAFT
Leading Sustainable
Construction

FORMCRAFT PTY LTD
27 Amherst Street, Fremantle WA 6160
Ph: (08) 9353 4161
Email: Info@formcraft.com.au
www.formcraft.com.au

DRAWN BC
CHECKED MS
SCALE N/A
DATE 06-08-13

FORMDECK 100MM

DISTRIBUTION RIB

DRAWING NO.
FD 10.0

ISSUE
B